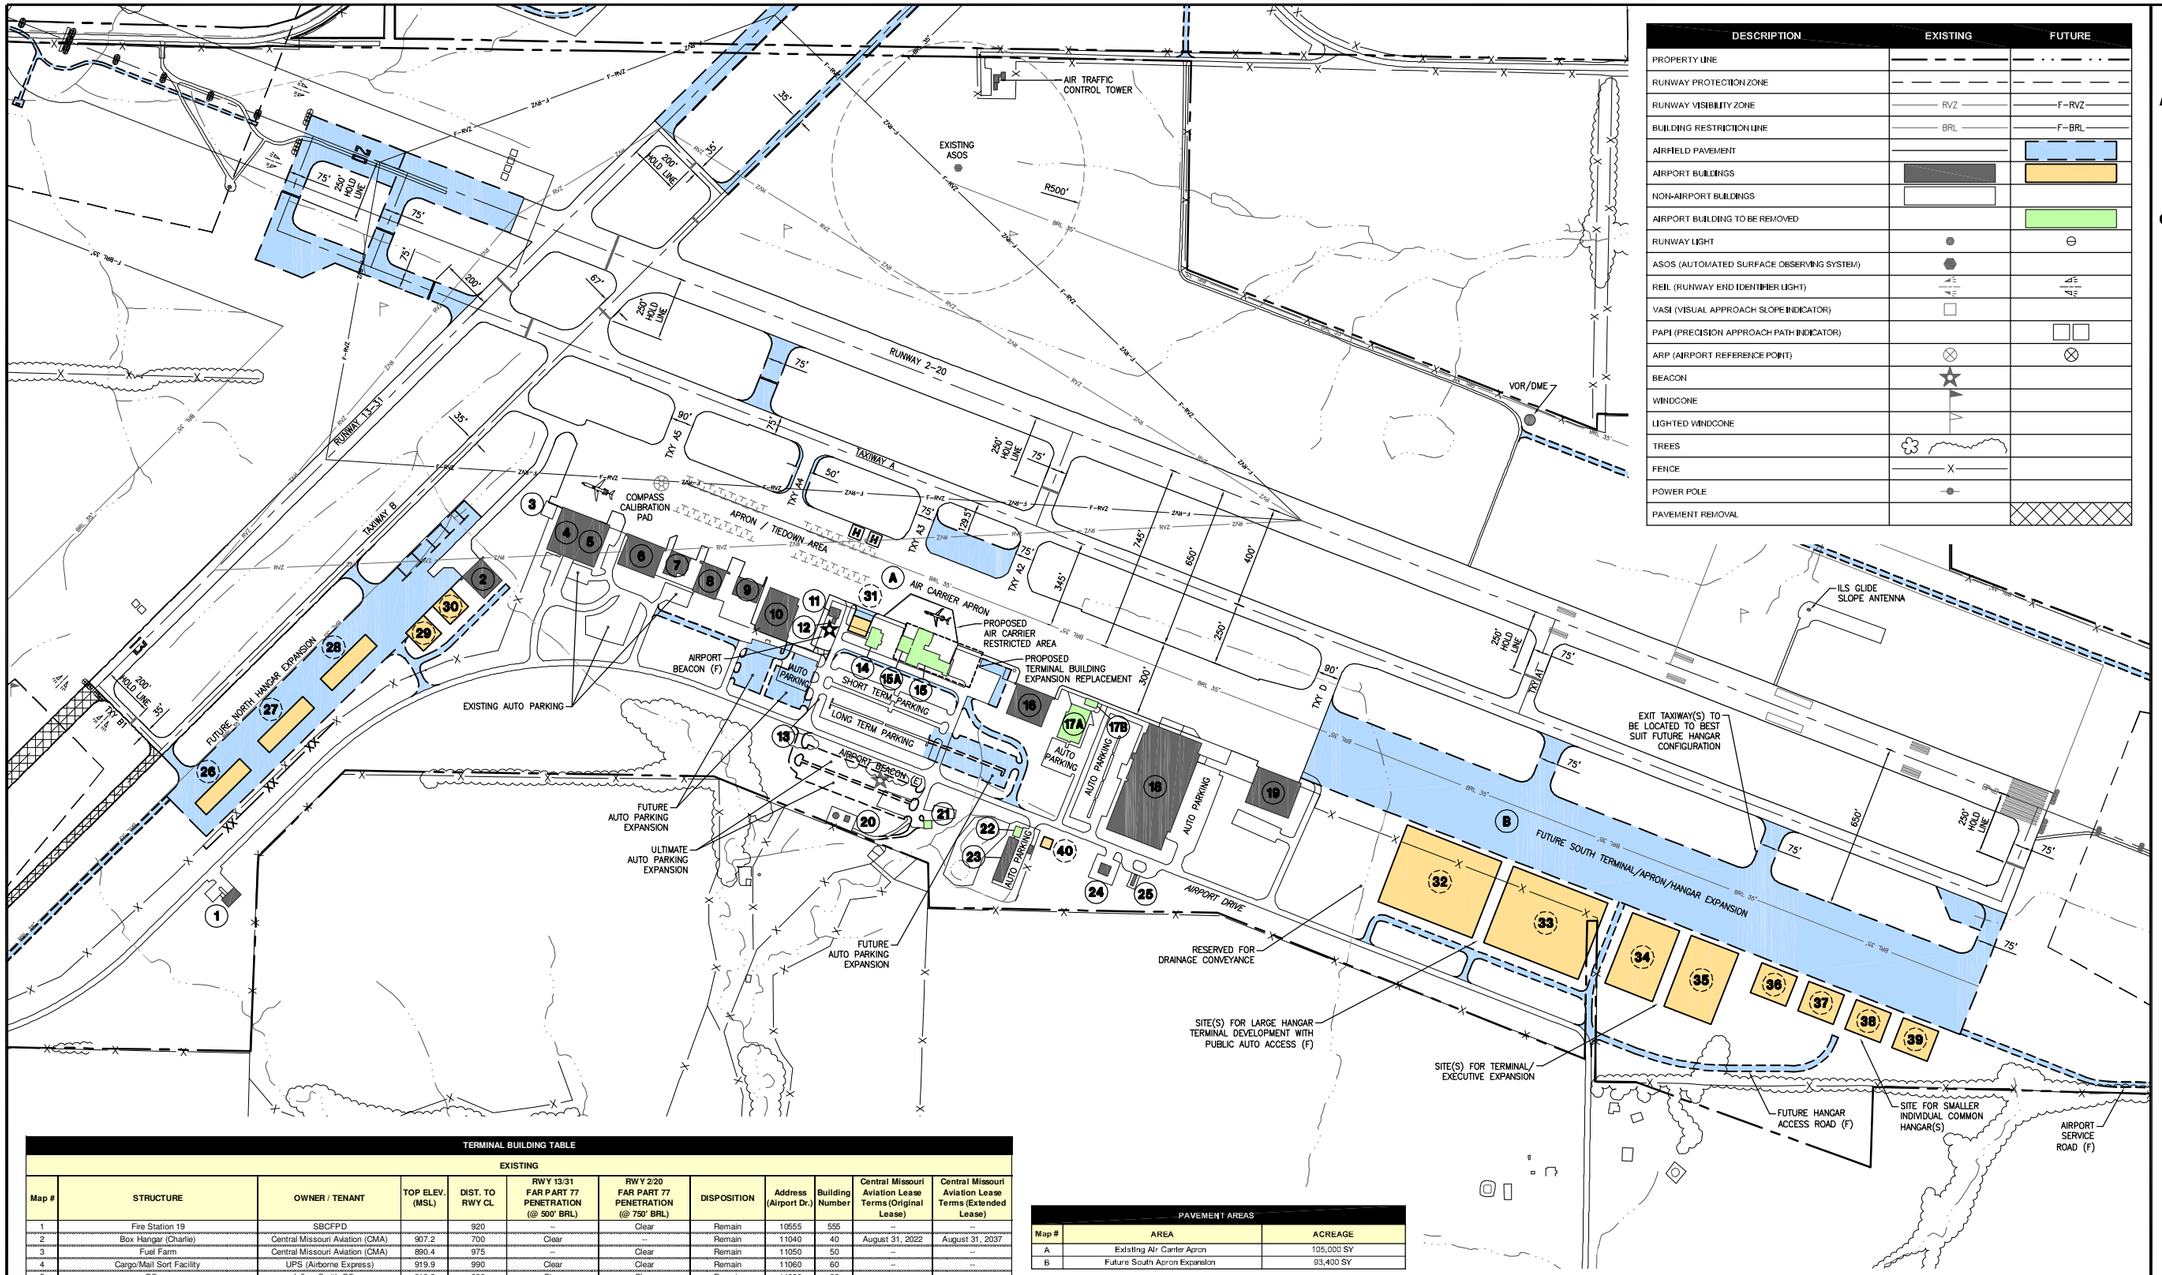

DESCRIPTION	EXISTING	FUTURE
PROPERTY LINE		
RUNWAY PROTECTION ZONE		
RUNWAY VISIBILITY ZONE	RVZ	F-RVZ
BUILDING RESTRICTION LINE	BRL	F-BRL
AIRFIELD PAVEMENT		
AIRPORT BUILDINGS		
NON-AIRPORT BUILDINGS		
AIRPORT BUILDING TO BE REMOVED		
RUNWAY LIGHT		
ASOS (AUTOMATED SURFACE OBSERVING SYSTEM)		
REIL (RUNWAY END IDENTIFIER LIGHT)		
VASI (VISUAL APPROACH SLOPE INDICATOR)		
PAPI (PRECISION APPROACH PATH INDICATOR)		
ARP (AIRPORT REFERENCE POINT)		
BEACON		
WINDCONE		
LIGHTED WINDCONE		
TREES		
FENCE	X	
POWER POLE		
PAVEMENT REMOVAL		

TERMINAL BUILDING TABLE

EXISTING

Map #	STRUCTURE	OWNER / TENANT	TOP ELEV. (MSL)	DIST. TO RWY CL	RWY 13/31 FAR PART 77 PENETRATION (@ 500' BRL)	RWY 2/20 FAR PART 77 PENETRATION (@ 750' BRL)	DISPOSITION	Address (Airport Dr.)	Building Number	Central Missouri Aviation Lease Terms (Original Lease)	Central Missouri Aviation Lease Terms (Extended Lease)
1	Fire Station 19	SBCFPD		920	--	Clear	Remain	10555	555	--	--
2	Box Hangar (Charlie)	Central Missouri Aviation (CMA)	907.2	700	Clear	--	Remain	11040	40	August 31, 2022	August 31, 2037
3	Fuel Farm	Central Missouri Aviation (CMA)	890.4	975	--	Clear	Remain	11050	50	--	--
4	Cargo/Mail Sort Facility	UPS (Airborne Express)	919.9	990	Clear	Clear	Remain	11060	60	--	--
5	Offices	Jeffrey Smith Offices	919.9	990	Clear	Clear	Remain	11080	80	--	--
6	North Corporate Hangar	Central Missouri Aviation (CMA)	923.1	990	--	Clear	Remain	1110	100	December 31, 2030	December 31, 2045
7	Corporate Hangar	Central Missouri Aviation (CMA)	907.3	990	--	Clear	Remain	11120	120	December 31, 2020	April 18, 2040
8	North Box Hangar	Central Missouri Aviation (CMA)	909.6	990	--	Clear	Remain	11150	150	September 30, 1991	September 30, 2031
9	Box Hangar	Shelter Insurance	908.1	990	--	Clear	Remain	11170	170	--	--
10	FBO/Hangar	Central Missouri Aviation (CMA)	910.9	990	--	Clear	Remain	11200	200	September 23, 2020	May 31, 2035
11	Electrical Vault	Columbia Regional Airport	895.5	980	--	Clear	Remain	11230	230	--	--
12	Custodial Storage	Columbia Regional Airport	890.8	1,030	--	Clear	Remain	11232	232	--	--
13	Parking Attendant	Republic		1,370	--	Clear	Remain	11240	240	--	--
14	North Terminal	FAA	946.6	1,000	--	Clear	Remove/Relocate	11260	260	--	--
15	Main Terminal/Administration	Columbia Regional Airport	907.8	950	--	Clear	Remove/Relocate	11300	300	--	--
15A	ARFF	Columbia Regional Airport	907.8	990	--	Clear	Remove/Relocate			--	--
16	Corporate Hangar	Central Missouri Aviation (CMA)	922.3	980	--	Clear	Remain	11350	350	May 31, 2020	May 31, 2035
17A	Automated Flight Service Station	FAA	905.3	980	--	Clear	Remove/Relocate	11400	400	--	--
17B	Automated Flight Service Station Electrical Vault	FAA	900.1	950	--	Clear	Remove/Relocate			--	--
18	General Mail Facility	U.S.Postal Service	911.1	970	--	Clear	Remain	11450	450	--	--
19	Hangar/Offices		929.0	970	--	Clear	Remain	11500	500	--	--
20	Pumphouse (PWSD #1)	Columbia Regional Airport	877.8	1,700	--	Clear	Remain	11281	281	--	--
21	Maintenance Storage	Columbia Regional Airport	874.0	1,620	--	Clear	Remove/Relocate	11331	331	--	--
22	Maintenance Office	Columbia Regional Airport	886.0	1,500	--	Clear	Remove/Relocate	11381	381	--	--
23	Snow Removal Building	Columbia Regional Airport	888.2	1,550	--	Clear	Remain	11383	383	--	--
24	Car Wash	Hertz	889.8	1,520	--	Clear	Remain	11441	441	--	--
25	Fuel Farm	Columbia Regional Airport	889.3	1,520	--	Clear	Remain	11451	451	--	--

PAVEMENT AREAS

Map #	AREA	ACREAGE
A	Existing Air Carrier Apron	105,000 SY
B	Future South Apron Expansion	93,400 SY

TERMINAL BUILDING TABLE

FUTURE | PROPOSED (ULTIMATE)

Map #	STRUCTURE	OWNER / TENANT	TOP ELEV. (MSL)	DIST. TO RWY CL	FAR PART 77 PENETRATION (EXISTING @ 500' BRL)	FAR PART 77 PENETRATION (ULTIMATE @ 750' BRL)	DISPOSITION
26	T-Hangar	To Be Determined	- -	580	Clear	Clear	--
27	T-Hangar	To Be Determined	- -	580	Clear	Clear	--
28	T-Hangar	To Be Determined	- -	580	Clear	Clear	--
29	Box Hangar	To Be Determined	- -	700	Clear	Clear	--
30	Box Hangar	To Be Determined	- -	700	Clear	Clear	--
31	ARFF	To Be Determined	- -	950	Clear	Clear	--
32	Box Hangar	To Be Determined	- -	950	Clear	Clear	--
33	Box Hangar	To Be Determined	- -	950	Clear	Clear	--
34	Box Hangar	To Be Determined	- -	950	Clear	Clear	--
35	Box Hangar	To Be Determined	- -	950	Clear	Clear	--
36	Box Hangar	To Be Determined	- -	950	Clear	Clear	--
37	Box Hangar	To Be Determined	- -	950	Clear	Clear	--
38	Box Hangar	To Be Determined	- -	950	Clear	Clear	--
39	Box Hangar	To Be Determined	- -	950	Clear	Clear	--
40	Workshop	To Be Determined	- -	1,500	Clear	Clear	--

NOTE: HANGAR LAYOUTS ARE CONCEPTIAL AND MAY BE MODIFIED ACCORDING TO SPONSOR PREFERENCE.

MAGNETIC DECLINATION
3° EAST
EPOCH YEAR 1990

300' 150' 0 300'

RS&H
IMPROVING YOUR WORLD
Reynolds, Smith and Hills, Inc.
850 East Diehl Road, Suite 120
Naperville, IL 60563
630-505-1991 FAX 630-505-1977
www.rsandh.com

COLUMBIA REGIONAL Airport

AIRPORT LAYOUT PLAN

CONSULTANTS

REVISIONS

NO.	DESCRIPTION	DATE

DATE ISSUED: SEPTEMBER, 2009
REVIEWED BY:
DRAWN BY: TJM
DESIGNED BY: JPS/LBG

AEP PROJECT NUMBER
213-9588-000

SHEET TITLE

TERMINAL AREA PLAN

SHEET NUMBER

6 OF 15

PRELIMINARY DOCUMENTS