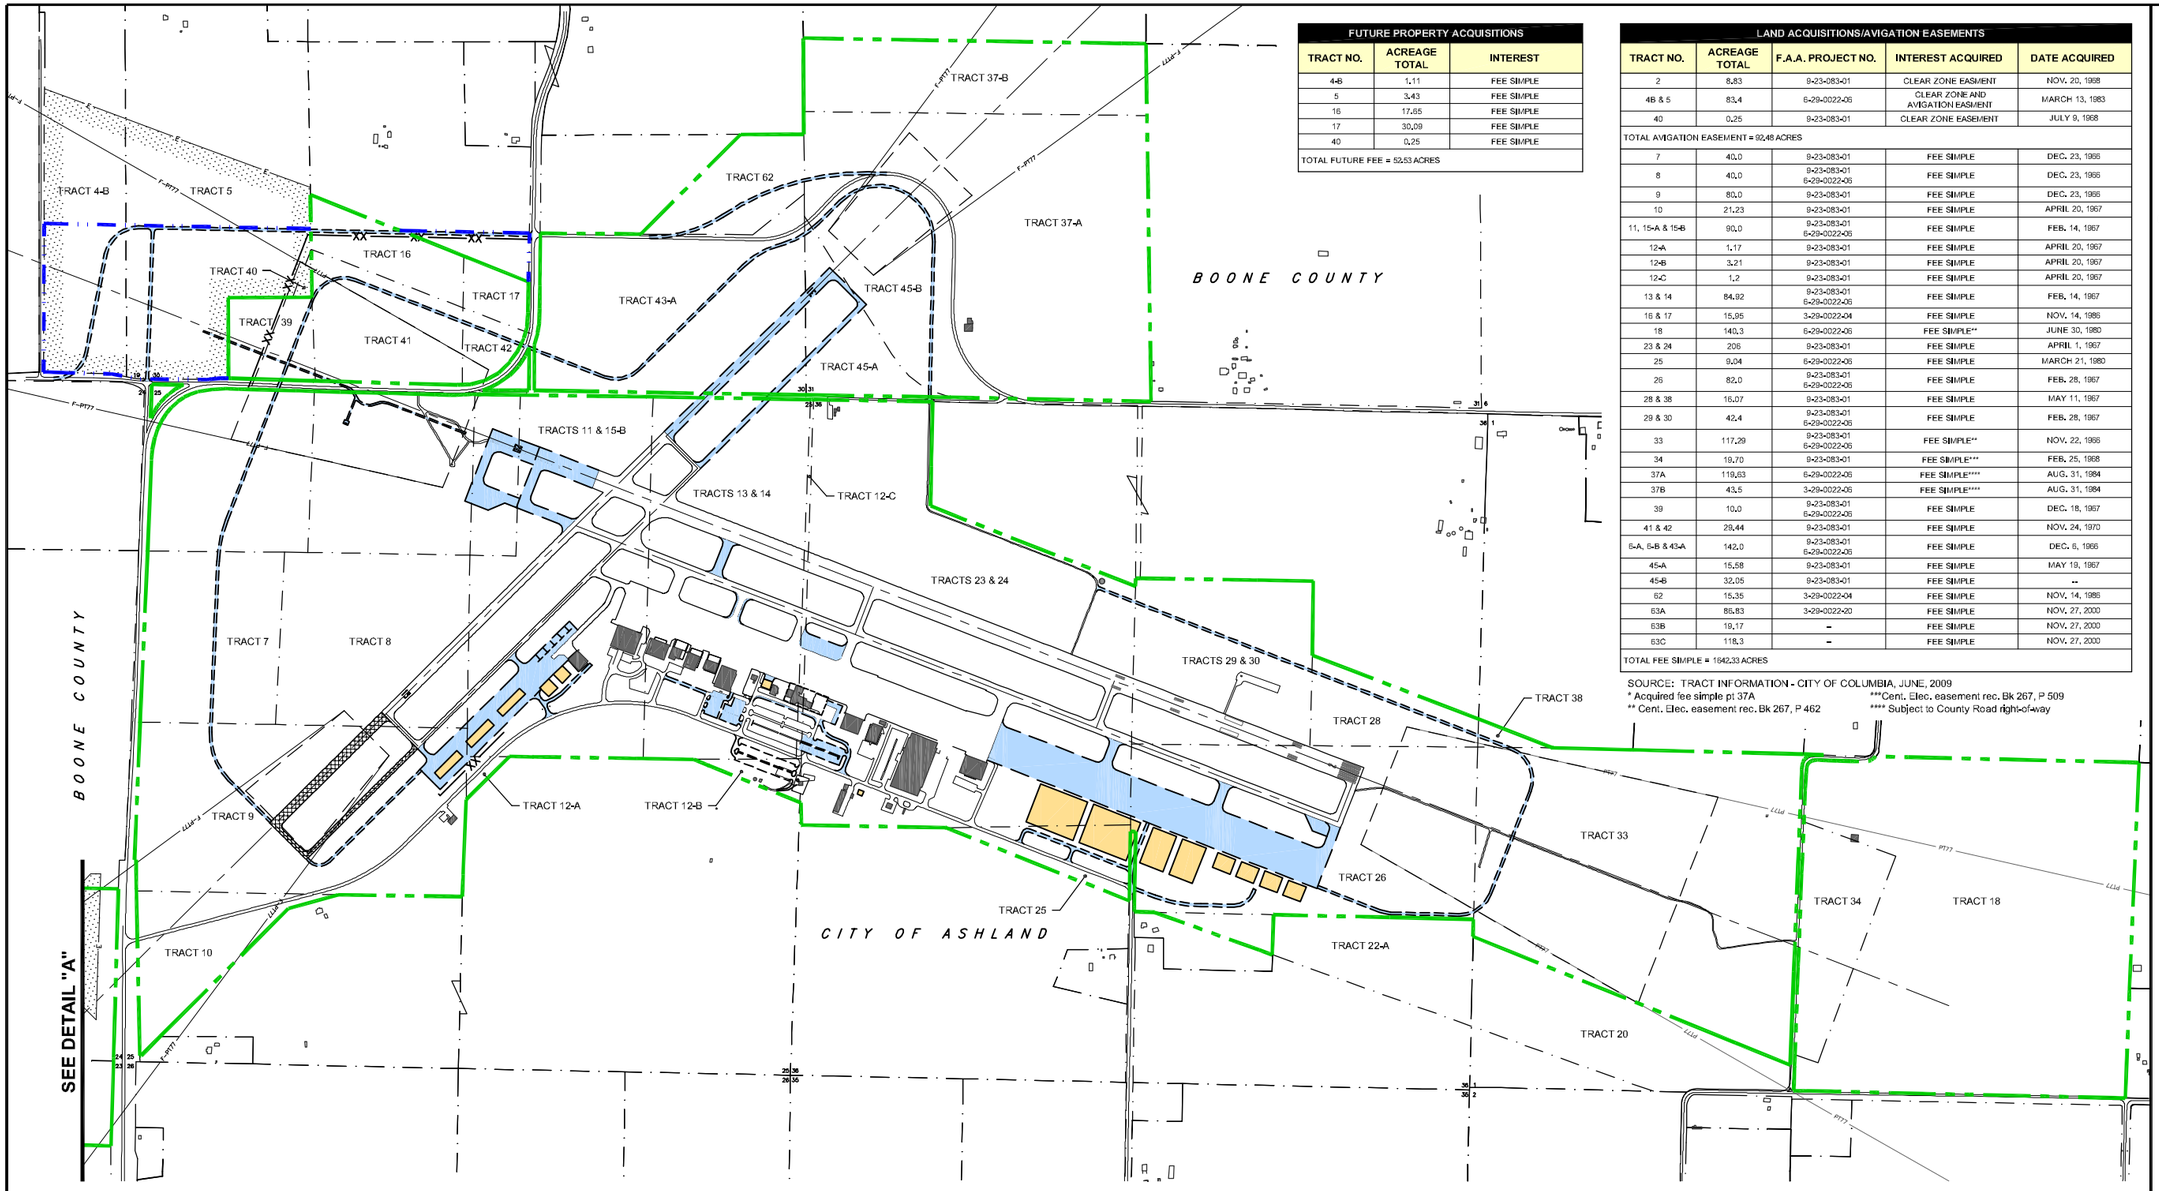

FUTURE PROPERTY ACQUISITIONS		
TRACT NO.	ACREAGE TOTAL	INTEREST
4-B	1,11	FEE SIMPLE
5	3,43	FEE SIMPLE
16	17,65	FEE SIMPLE
17	30,09	FEE SIMPLE
40	0,25	FEE SIMPLE
TOTAL FUTURE FEE = 52,53 ACRES		

LAND ACQUISITIONS/AVIGATION EASEMENTS				
TRACT NO.	ACREAGE TOTAL	F.A.A. PROJECT NO.	INTEREST ACQUIRED	DATE ACQUIRED
2	8,83	9-23-083-01	CLEAR ZONE EASMENT	NOV. 20, 1968
4B & 5	83,4	6-29-0022-06	CLEAR ZONE AND AVIGATION EASMENT	MARCH 13, 1983
40	0,25	9-23-083-01	CLEAR ZONE EASEMENT	JULY 9, 1968
TOTAL AVIGATION EASEMENT = 92,48 ACRES				
7	40,0	9-23-083-01	FEE SIMPLE	DEC. 23, 1966
8	40,0	9-23-083-01 6-29-0022-06	FEE SIMPLE	DEC. 23, 1966
9	80,0	9-23-083-01	FEE SIMPLE	DEC. 23, 1966
10	21,23	9-23-083-01	FEE SIMPLE	APRIL 20, 1967
11, 15-A & 15-B	90,0	9-23-083-01 6-29-0022-06	FEE SIMPLE	FEB. 14, 1967
12-A	1,17	9-23-083-01	FEE SIMPLE	APRIL 20, 1967
12-B	3,21	9-23-083-01	FEE SIMPLE	APRIL 20, 1967
12-C	1,2	9-23-083-01	FEE SIMPLE	APRIL 20, 1967
13 & 14	84,92	9-23-083-01 6-29-0022-06	FEE SIMPLE	FEB. 14, 1967
16 & 17	15,95	3-29-0022-04	FEE SIMPLE	NOV. 14, 1986
18	140,3	6-29-0022-06	FEE SIMPLE**	JUNE 30, 1980
23 & 24	206	9-23-083-01	FEE SIMPLE	APRIL 1, 1967
25	9,04	6-29-0022-06	FEE SIMPLE	MARCH 21, 1980
26	82,0	9-23-083-01 6-29-0022-06	FEE SIMPLE	FEB. 28, 1967
28 & 38	16,07	9-23-083-01	FEE SIMPLE	MAY 11, 1967
29 & 30	42,4	9-23-083-01 6-29-0022-06	FEE SIMPLE	FEB. 28, 1967
33	117,29	9-23-083-01 6-29-0022-06	FEE SIMPLE**	NOV. 22, 1966
34	19,70	9-23-083-01	FEE SIMPLE***	FEB. 25, 1968
37A	119,63	6-29-0022-06	FEE SIMPLE****	AUG. 31, 1984
37B	43,5	3-29-0022-06	FEE SIMPLE****	AUG. 31, 1984
39	10,0	9-23-083-01 6-29-0022-06	FEE SIMPLE	DEC. 18, 1967
41 & 42	29,44	9-23-083-01	FEE SIMPLE	NOV. 24, 1970
6-A, 6-B & 43-A	142,0	9-23-083-01 6-29-0022-06	FEE SIMPLE	DEC. 6, 1966
45-A	15,58	9-23-083-01	FEE SIMPLE	MAY 19, 1967
45-B	32,05	9-23-083-01	FEE SIMPLE	--
62	15,35	3-29-0022-04	FEE SIMPLE	NOV. 14, 1986
63A	86,83	3-29-0022-20	FEE SIMPLE	NOV. 27, 2000
63B	19,17	-	FEE SIMPLE	NOV. 27, 2000
63C	118,3	-	FEE SIMPLE	NOV. 27, 2000
TOTAL FEE SIMPLE = 1642,33 ACRES				

SOURCE: TRACT INFORMATION - CITY OF COLUMBIA, JUNE, 2009
* Acquired fee simple pt 37A
** Cent. Elec. easement rec. Bk 267, P 462
***Cent. Elec. easement rec. Bk 267, P 509
**** Subject to County Road right-of-way

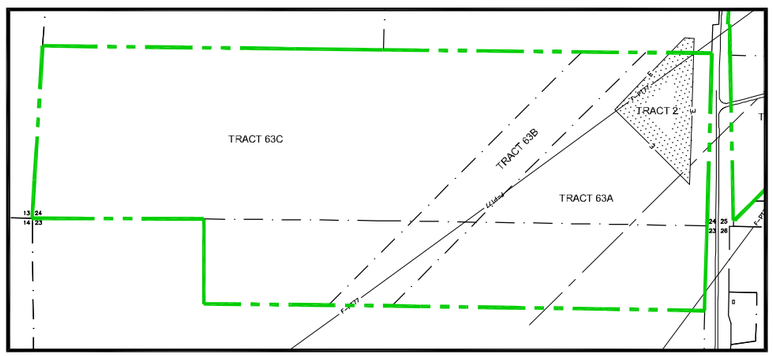

DETAIL "A"

DESCRIPTION	EXISTING	FUTURE
PROPERTY LINE		
AVIGATION EASEMENT	E E	
RUNWAY PROTECTION ZONE		
PRIMARY SURFACE	PT77	F-PT77
AIRFIELD PAVEMENT		
AIRPORT BUILDINGS		
NON-AIRPORT BUILDINGS		

N

MAGNETIC DECLINATION
3° EAST
EPOCH YEAR 1990

600' 300' 0 600'

RS&H®
IMPROVING YOUR WORLD

Reynolds, Smith and Hills, Inc.
850 East Diehl Road, Suite 120
Naperville, IL 60563
630-505-1991 FAX 630-505-1977
www.rsandh.com

COLUMBIA REGIONAL Airport

AIRPORT LAYOUT PLAN

CONSULTANTS

REVISIONS

NO.	DESCRIPTION	DATE

DATE ISSUED: SEPTEMBER, 2009
REVIEWED BY:
DRAWN BY: TJM
DESIGNED BY: JPS/LBG

AEP PROJECT NUMBER
213-9588-000

SHEET TITLE

AIRPORT PROPERTY MAP

SHEET NUMBER

14 OF 15

PRELIMINARY DOCUMENTS